FilmL.A., Inc.
6255 W Sunset Blvd, 12th Floor
Hollywood, CA 90028
t: (213)977-8600 - f: (213)977-8601
www.filmla.com

Summary Information

Permit No: S00080507 **Type of Permit:** STILL **Release Date:** 06/18/2014

Production Company ANDREW DAVID ROASACIO

Insured Company Name ANDREW DAVID ROASACIO

Contact Phone No. 1 310-779-7494
Contact Phone No. 2
Fax
Address 1617 N FULLER AVE, #204
LOS ANGELES, California 90046

Production Title TARGET

Type of Production Still Photo

Producer David Roascio

Director n/a n/a

1st AD n/a n/a

Production Manager n/a n/a

FilmL.A. Coordinator Hans Groszkruger

Location Manager David Roascio
Primary Phone Mobile - 310-779-7494
Secondary Phone

Location Assistant n/a n/a
Primary Phone Mobile - 310-779-7494
Secondary Phone

Fees

Posting 300	$69.00
Notification Charge	$210.00
FILMLA FILM APPLICATION FEE	$625.00
LA CITY LANE AND STREET CLOSURE FEE	$312.00
LA CITY FIRE DEPARTMENT SPOT CHECK SURCHARGE	$85.00

Total Permit Fee $1,301.00

Number of Locations 2

NOT A PERMIT

FilmL.A., Inc.
6255 W Sunset Blvd, 12th Floor
Hollywood, CA 90028
t: (213)977-8600 - f: (213)977-8601
www.filmla.com

Summary Information — Location

Permit Number S00080507
Production Company ANDREW DAVID ROASACIO
Insured Company ANDREW DAVID ROASACIO
Production Title TARGET

Location Manager David Roascio
Primary Phone Mobile - 310-779-7494
Secondary Phone

Location Address 17161 Lisette St, Granada Hills, CA, 91344

Location Type Private Residence

Film Dates 6/19/2014 - 6/19/2014 10:00 - 22:00 1 day

Open or Closed to the Public Closed

Generic Conditions
Community Survey Obtained
Must Maintain 5' Clearance on Sidewalks/Walkways
No cast or crew parking on area streets
Number of uniformed officers listed on the permit is a minimum requirement. Permittee remains responsible for deploying a sufficient number of uniformed officers to provide traffic and crowd control to ensure the safety of the film crew and the public.
Traffic control must be done in accordance w/MUTCD
Traffic Officers Required
Uniformed officers shall have a copy of the film permit in their possession and are required to confirm that all traffic control signage devices are in place.

Please see attached document Lisette btw 200' in front of 17161 Lisette NS Curb+1 - DAVID ROASCIO.pdf

Equipment on Location

Type	Quantity
Cast/Crew vehicles	20
Cube Trucks	2
Generator	2
Motor Homes	1
Vans	1

Personnel on Location

Type	Quantity
Cast	5
Crew	25
Off-Duty/Retired LAPD Officer(s)	2
Spot Check	1

Filming Activities Exterior establishing shots; Exterior models against scenery; Interior models against scenery; Intermittent traffic control - 2 minutes standard;

Jurisdiction **Political:** Los Angeles City - Council District 12 **Police:** Los Angeles Police Department **Fire:** Los Angeles City

Thomas Guide **Page:** 481 **Grid:** C5

Approvals

FILML.A. CLOSURES	Joshua Mingo
LOS ANGELES CITY DEPARTMENT OF PUBLIC WORKS	Janice Takimoto
LOS ANGELES POLICE DEPARTMENT	Mark Preciado

Coordinator Note
NO PARKING 100 FT IN FRONT OF 17145 LISETTE.
17113 LISETTE ST CROSSWALK MUST REMAIN OPEN AND LEAVE AT LEAST 30 FT FROM THE CROSS WALK OPEN FOR SAFETY

Parking

Base Camp Location Type : Other Location	12227 Balboa Blvd, Granada Hills, CA, 91344	**Crew Parking** Location Type : Other Location	12227 Balboa Blvd, Granada Hills, CA, 91344

Posting "No Parking" signs N/S OF LISETTE , 17143 LISETTE EAST 200 FT

Approximate Footage 0 - 300 **Log Number** 82033

NOT A PERMIT

FilmL.A., Inc.
6255 W Sunset Blvd, 12th Floor
Hollywood, CA 90028
t: (213)977-8600 - f: (213)977-8601
www.filmla.com

Summary Information — Location

Permit Number	S00080507	**Location Manager**	David Roascio
Production Company	ANDREW DAVID ROASACIO	Primary Phone	Mobile - 310-779-7494
Insured Company	ANDREW DAVID ROASACIO	Secondary Phone	
Production Title	TARGET		

Date(s) 6/19/2014 to 6/19/2014 **Time(s)** 07:00 to 22:00

Lane / Full Closure WEST BOUND DIRECTIONAL CLOSURE OF LISETTE ST DIRECTLY IN FRONT OF 17161 LISETTE ST (200') MAINTAINING 2 WAY TRAFFIC WITH FLAGGER METHOD

Approximate Footage 0 - 300

Date(s) 6/19/2014 to 6/19/2014 **Time(s)** 15:00 to 21:30

NOT A PERMIT

FilmL.A., Inc.
6255 W Sunset Blvd, 12th Floor
Hollywood, CA 90028
t: (213)977-8600 - f: (213)977-8601
www.filmla.com

Summary Information — Location

Permit Number S00080507
Production Company ANDREW DAVID ROASACIO
Insured Company ANDREW DAVID ROASACIO
Production Title TARGET

Location Manager David Roascio
Primary Phone Mobile - 310-779-7494
Secondary Phone

Location Address LISETT ST, JOLETTE AV - JIMENO AV, Granada Hills, CA 91344

Location Type Street

Film Dates 6/19/2014 - 6/19/2014 15:30 - 21:30 1 day

Open or Closed to the Public Open

Generic Conditions
No cast or crew parking on area streets
Number of uniformed officers listed on the permit is a minimum requirement. Permittee remains responsible for deploying a sufficient number of uniformed officers to provide traffic and crowd control to ensure the safety of the film crew and the public.
Traffic control must be done in accordance w/MUTCD
Traffic Officers Required
Uniformed officers shall have a copy of the film permit in their possession and are required to confirm that all traffic control signage devices are in place.

Equipment on Location

Type	Quantity
Cast/Crew vehicles	20
Cube Trucks	2
Generator	2
Vans	1

Personnel on Location

Type	Quantity
Cast	5
Crew	25
Off-Duty/Retired LAPD Officer(s)	2

Filming Activities Equipment on sidewalk & street; Exterior establishing shots; Exterior models against scenery; Handheld equipment; Intermittent pedestrian control; Intermittent traffic control - 2 minutes standard; Model Running on Sidewalk ;

Jurisdiction **Political:** Los Angeles City - Council District 12 **Police:** Los Angeles Police Department **Fire:** Los Angeles City

Thomas Guide **Page:** 481 **Grid:** C5

Approvals LOS ANGELES POLICE DEPARTMENT Mark Preciado

Coordinator Note
NO PARKING 100 FT IN FRONT OF 17145 LISETTE.
17113 LISETTE ST CROSSWALK MUST REMAIN OPEN AND LEAVE AT LEAST 30 FT FROM THE CROSS WALK OPEN FOR SAFETY

Parking

Base Camp
Location Type : Filming Location

Crew Parking
Location Type : Filming Location

NOT A PERMIT

Permit #S000805O7

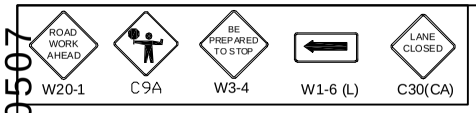

Ⓢ TRAFFIC SIGNAL

● TRAFFIC CONE

TYPE I W/ SIGN

HIGH LEVEL WARNING DEVICE

TRAFFIC OFFICER OR FLAGGER

ALL TRAFFIC CONTROL WILL BE INSTALLED TO MEET OR EXCEED THE MUTCD AND WATCH MINIMUM REQUIREMENTS

FILM L.A.:
HANS GROSZKRUGER

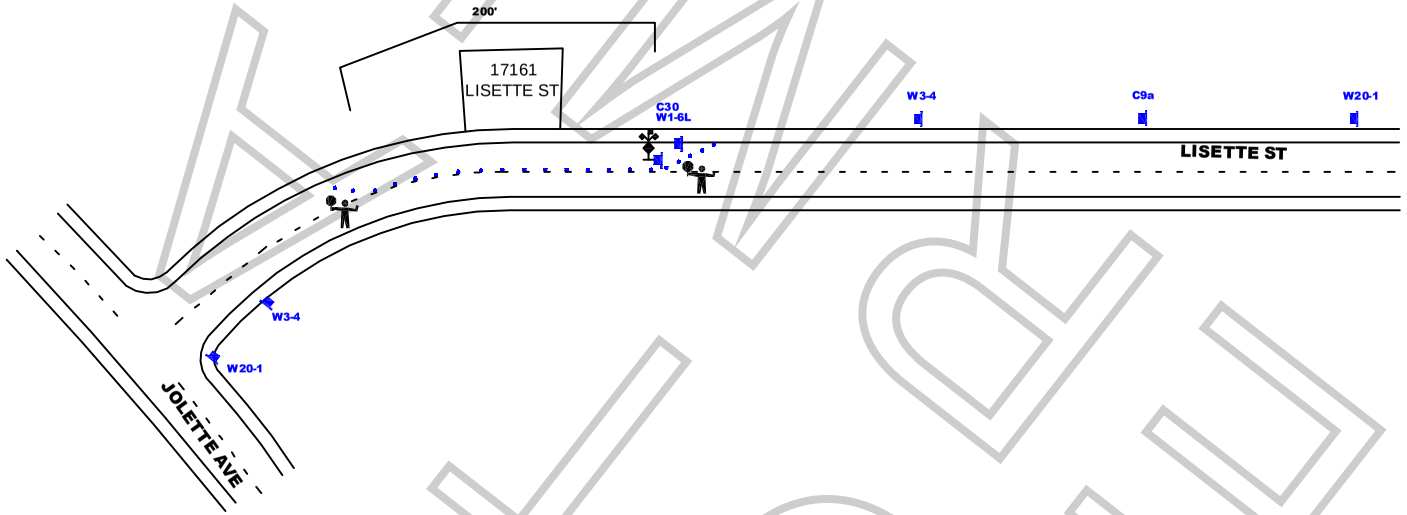

WORK ZONE TRAFFIC CONTROL PLAN GENERAL NOTES

1. **DATE/TIME: 6-19-14 FROM 15:00 HOURS TO 21:30 HOURS.**
2. ALL SIGNING, STRIPING, AND TRAFFIC CONTROL DEVICES SHALL CONFORM TO THE (CURRENT) STATE OF CALIFORNIA DEPARTMENT OF TRANSPORTATION (CALTRANS) STANDARD PLANS AND STANDARD SPECIFICATIONS, CALIFORNIA MUTCD, AND ANY ADDENDUMS THERETO, AND AS SHOWN ON THESE PLANS, SYMBOLS AND ABBREVIATIONS USED ARE SHOWN ON CALTRANS STANDARD PLANS.
3. THERE WILL BE NO INTERFERENCE WITH TRAFFIC SIGNALS OR CROSSWALKS.
4. CONES WILL BE 28" MINIMUM HEIGHT AND HAVE REFLECTORIZED SLEEVES FOR NIGHT WORK.
5. POLICE WILL DIRECT TRAFFIC IF NECESSARY.

JCL TRAFFIC SERVICES,
2334 E. EIGHTH ST., CA 90021
Ph: (213) 622-9775
Fax: (213)622-9790
CA Lic # 805357
TRAFFIC PLAN BY:
EDY RAMIREZ
Traffic control plan is drawn per MUTCD & 2012 Work Area Traffic Control Handbook

TRAFFIC CONTROL FOR:
DAVID ROASCIO PHOTOGRAPHY

PROJECT LOCATION:
LISETTE ST
200' IN FRONT OF 17161 LISETTE ST
CITY OF LOS ANGELES, CA

LOCATION CONTACT:
JOHN WHEELER
OFFICE# 818.347.9929

REV#	DATE	REVISION DESCRIPTION

SCALE: N.T.S.
SHEET: 1 OF 1

FILM LA